Property of Mickey Burris, Archticet, Gloucester, VA

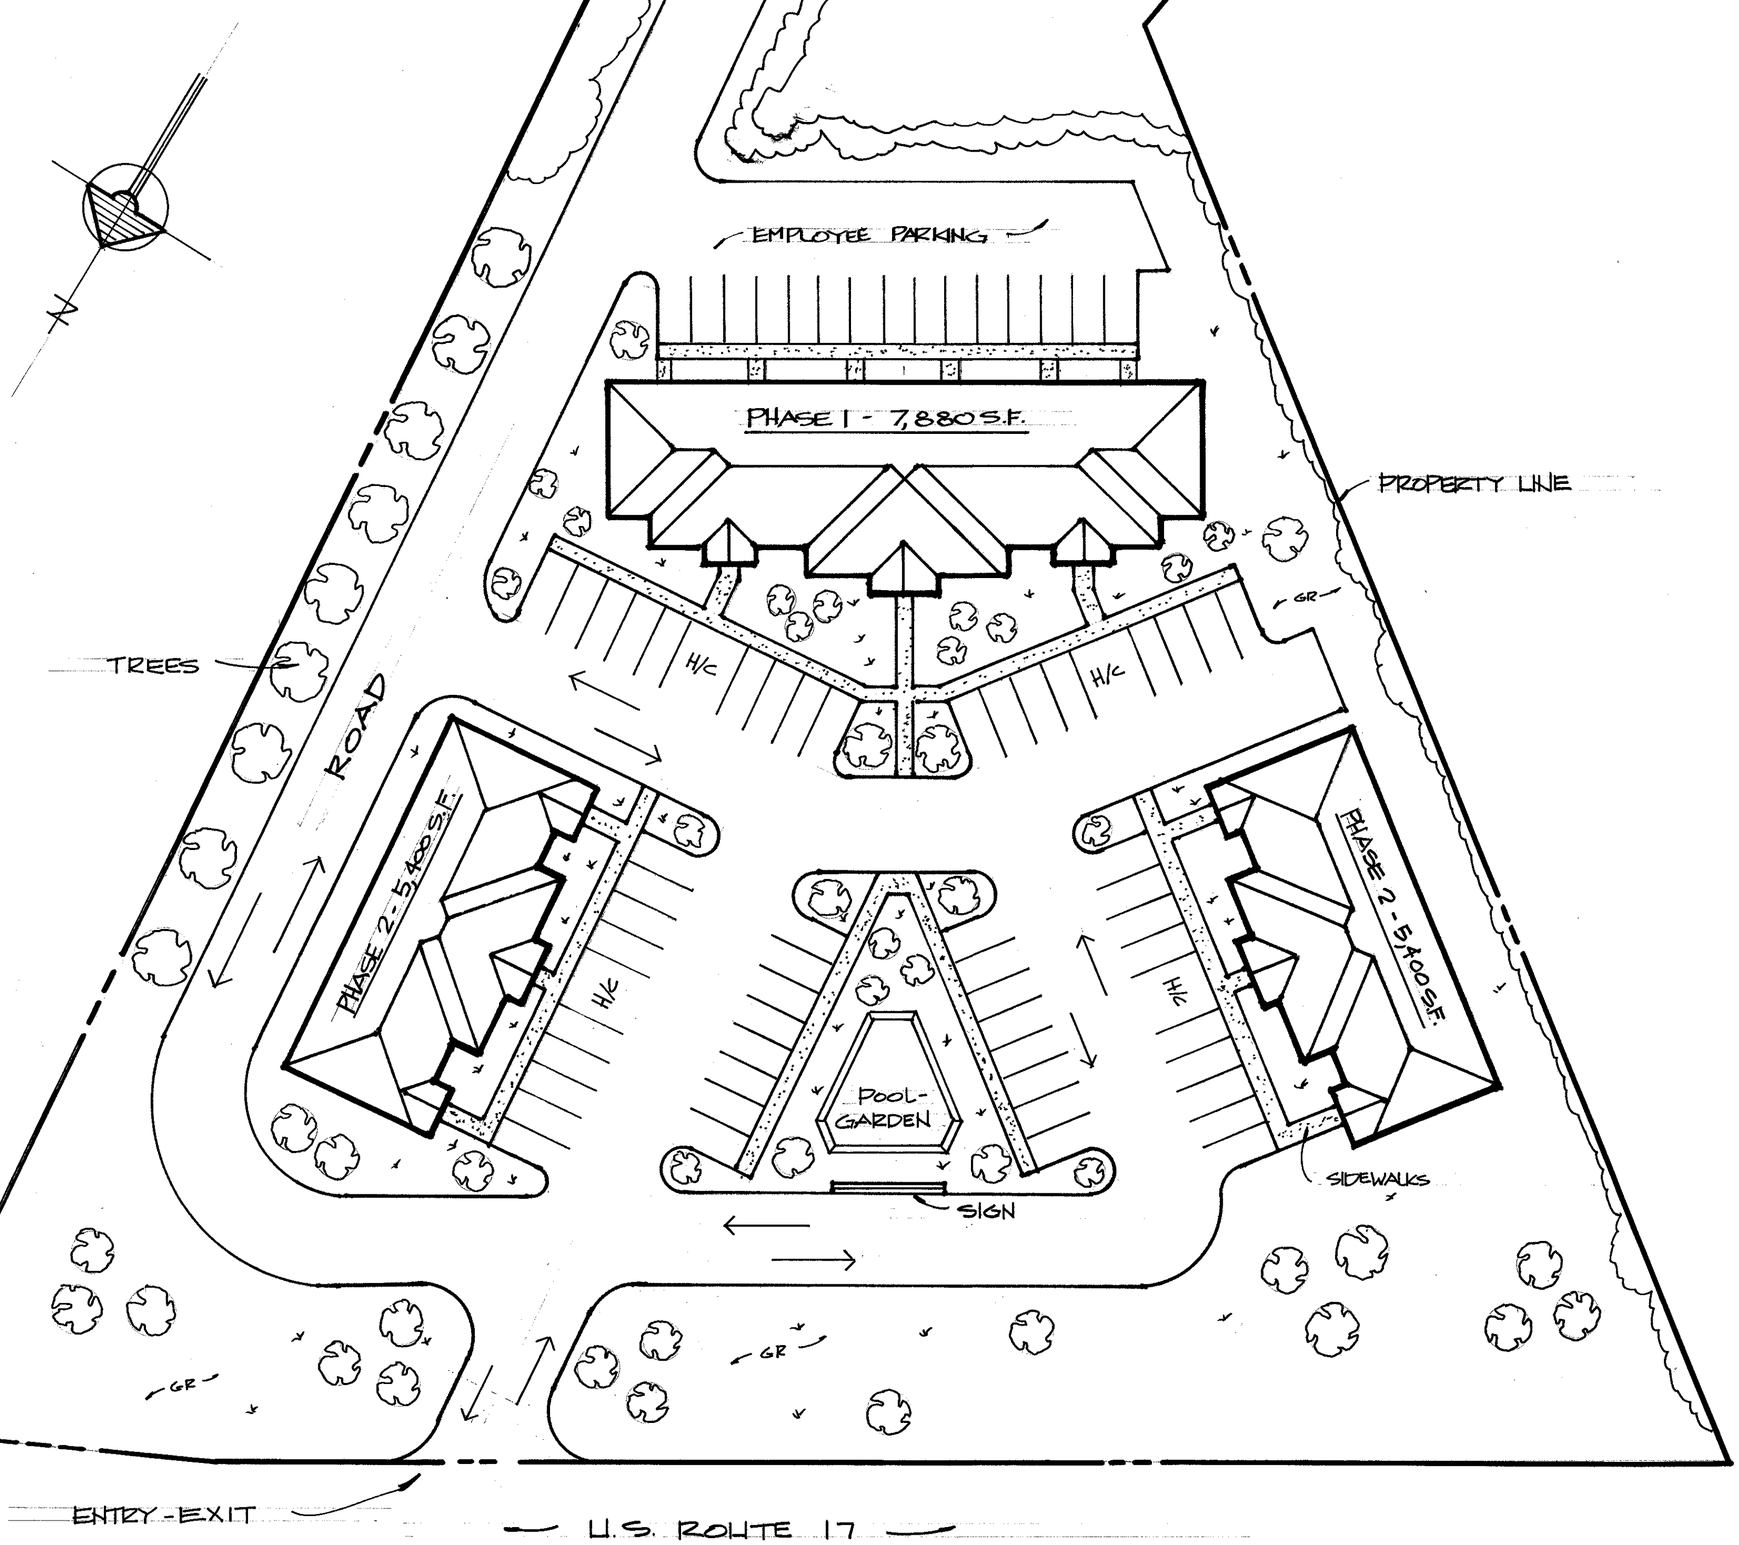

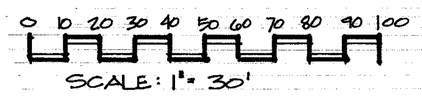

MICKEY • BURRIS • ARCHITECT